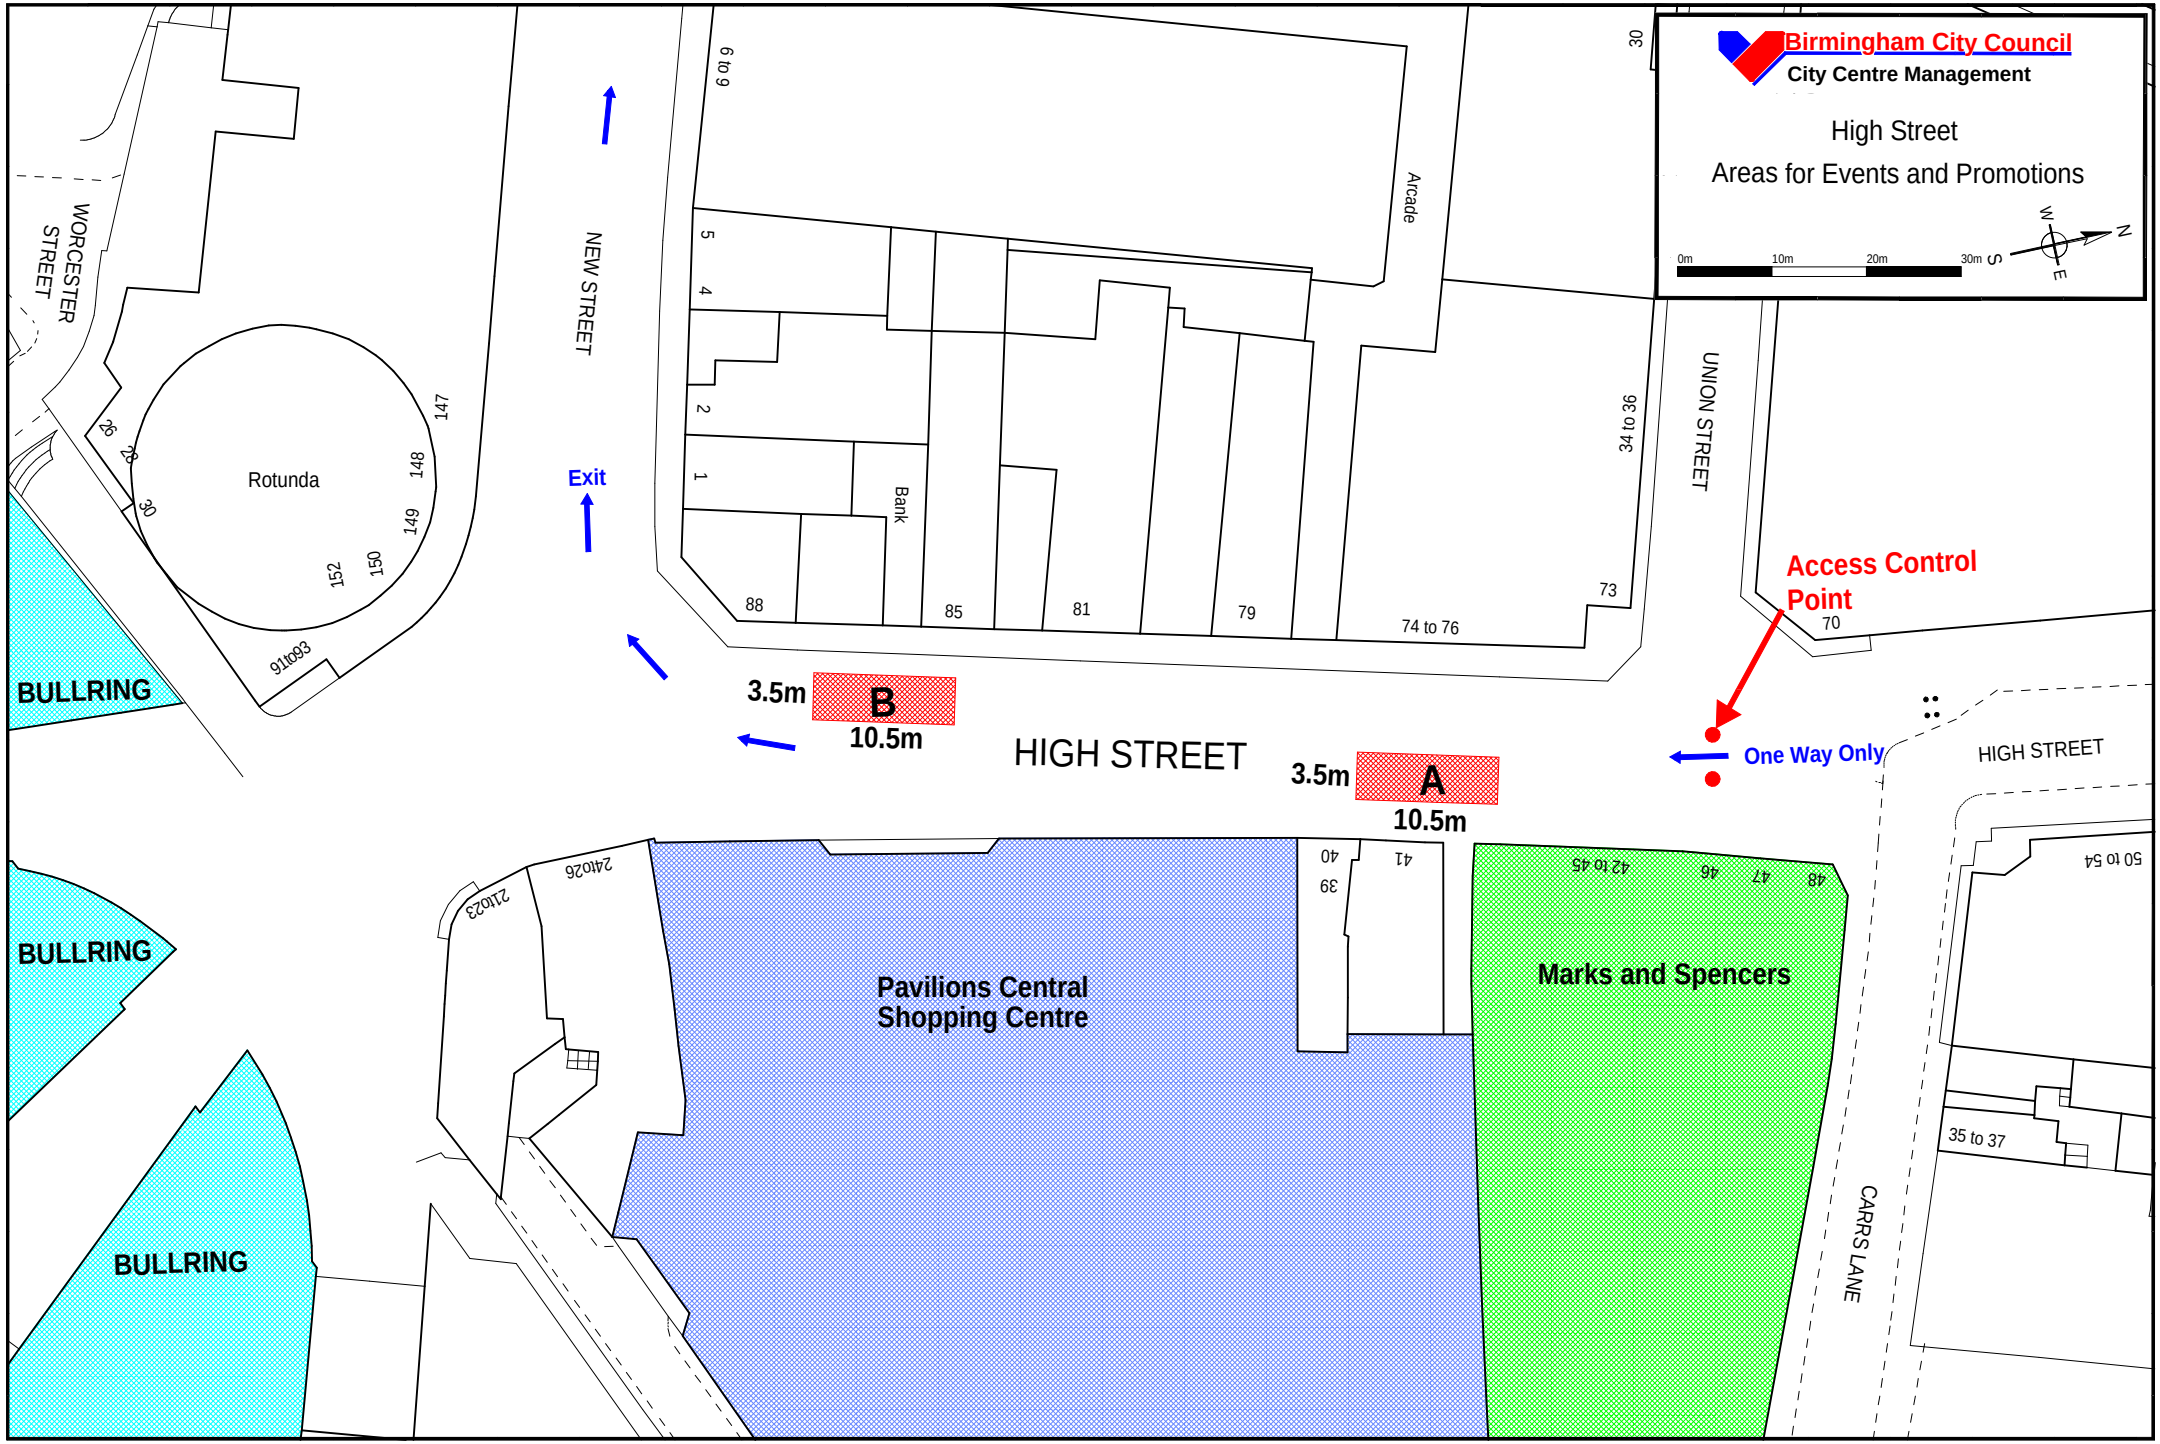

Produced by the Survey and Mapping Team, Development Directorate, Alpha Tower, Suffolk Street Queensway, Birmingham, B1 1TR. Tel 0121 303 3867

p:\transprt\oshighst.ecw

Reproduced from the Ordnance Survey mapping with the permission of the Controller of Her Majesty's Stationery Office © Crown copyright. Unauthorised reproduction infringes Crown copyright and may lead to prosecution or civil proceedings. Birmingham City Council. Licence No.100021326. 2007