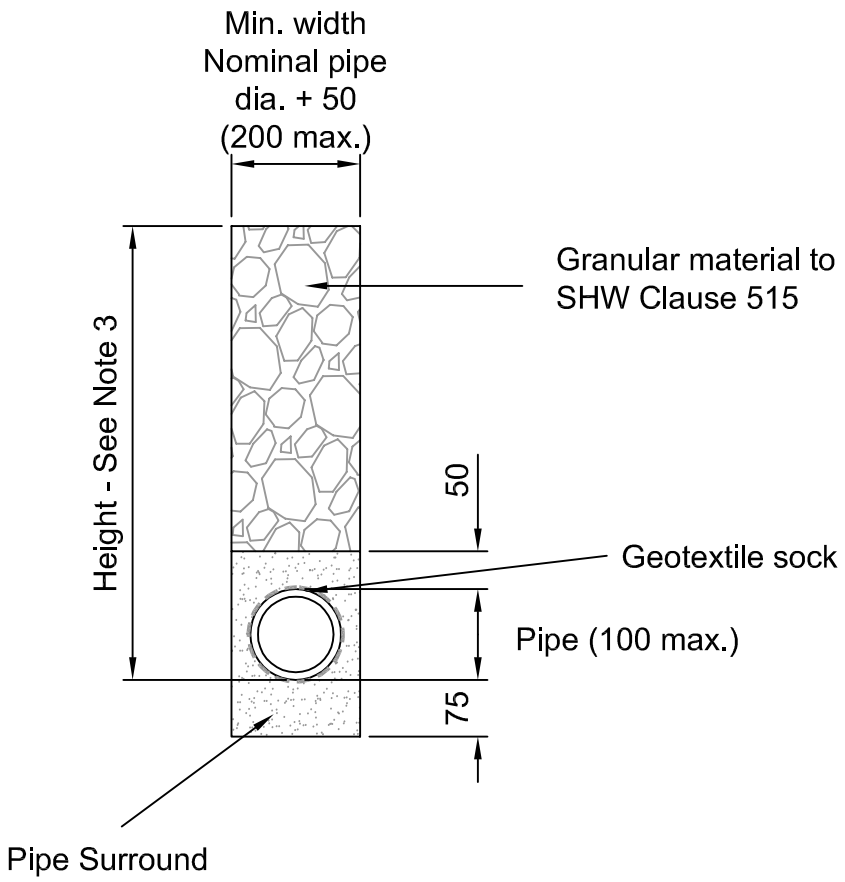

DRAIN TYPE 8 - TO BE USED ADJACENT TO CARRIAGEWAY

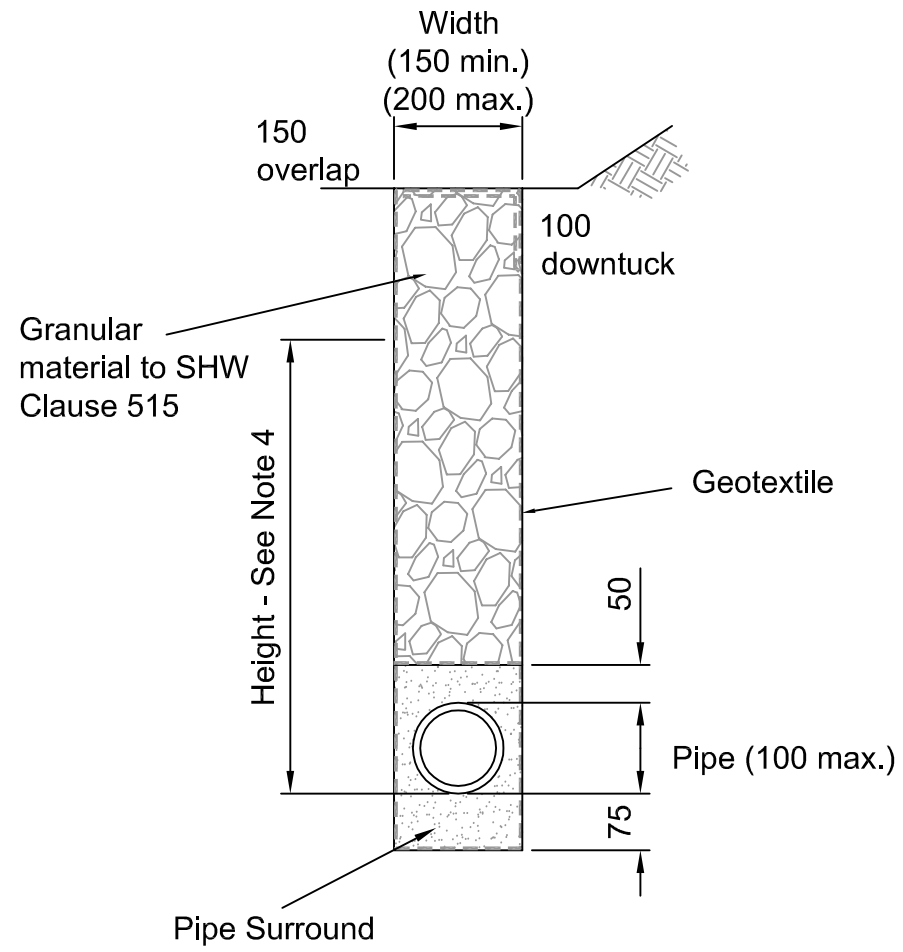

DRAIN TYPE 9 - TO BE USED AT THE BOTTOM OF EMBANKMENT

Notes :-

1. All dimensions in millimetres.
2. The surround material to pipes of drain type 8 and 9 shall be the granular material used as infill to the drain.
3. 600mm to the underside of Type 1 material or the underside of capping layer if used.
4. 800mm height from the soft verge.

Birmingham City Council

FS 506677

SCHEME: STANDARD DETAIL SHEETS

DRAWING: NARROW FILTER DRAINS

DATE	REV.	REVISIONS	DRN	PM
2013	-	ORIGINAL DRAWING CREATED	DH	PP

DRAWN	DESIGNER	PM	REVISION
DH 12/12/13	TE 12/12/13	PP 12/12/13	-

DRAWING STATUS: GENERAL

SCALE: NTS

DWG. No: HW/5.10

This detail is controlled by Birmingham City Council. Email - Transport.Projects@Birmingham.gov.uk

FILE PATH - L:\tcs\Standard Detail Drawings\2013 Standard Detail Review\Approved\Series 500\HW-5.10 Rev- Narrow Filter Drains.dwg

A3