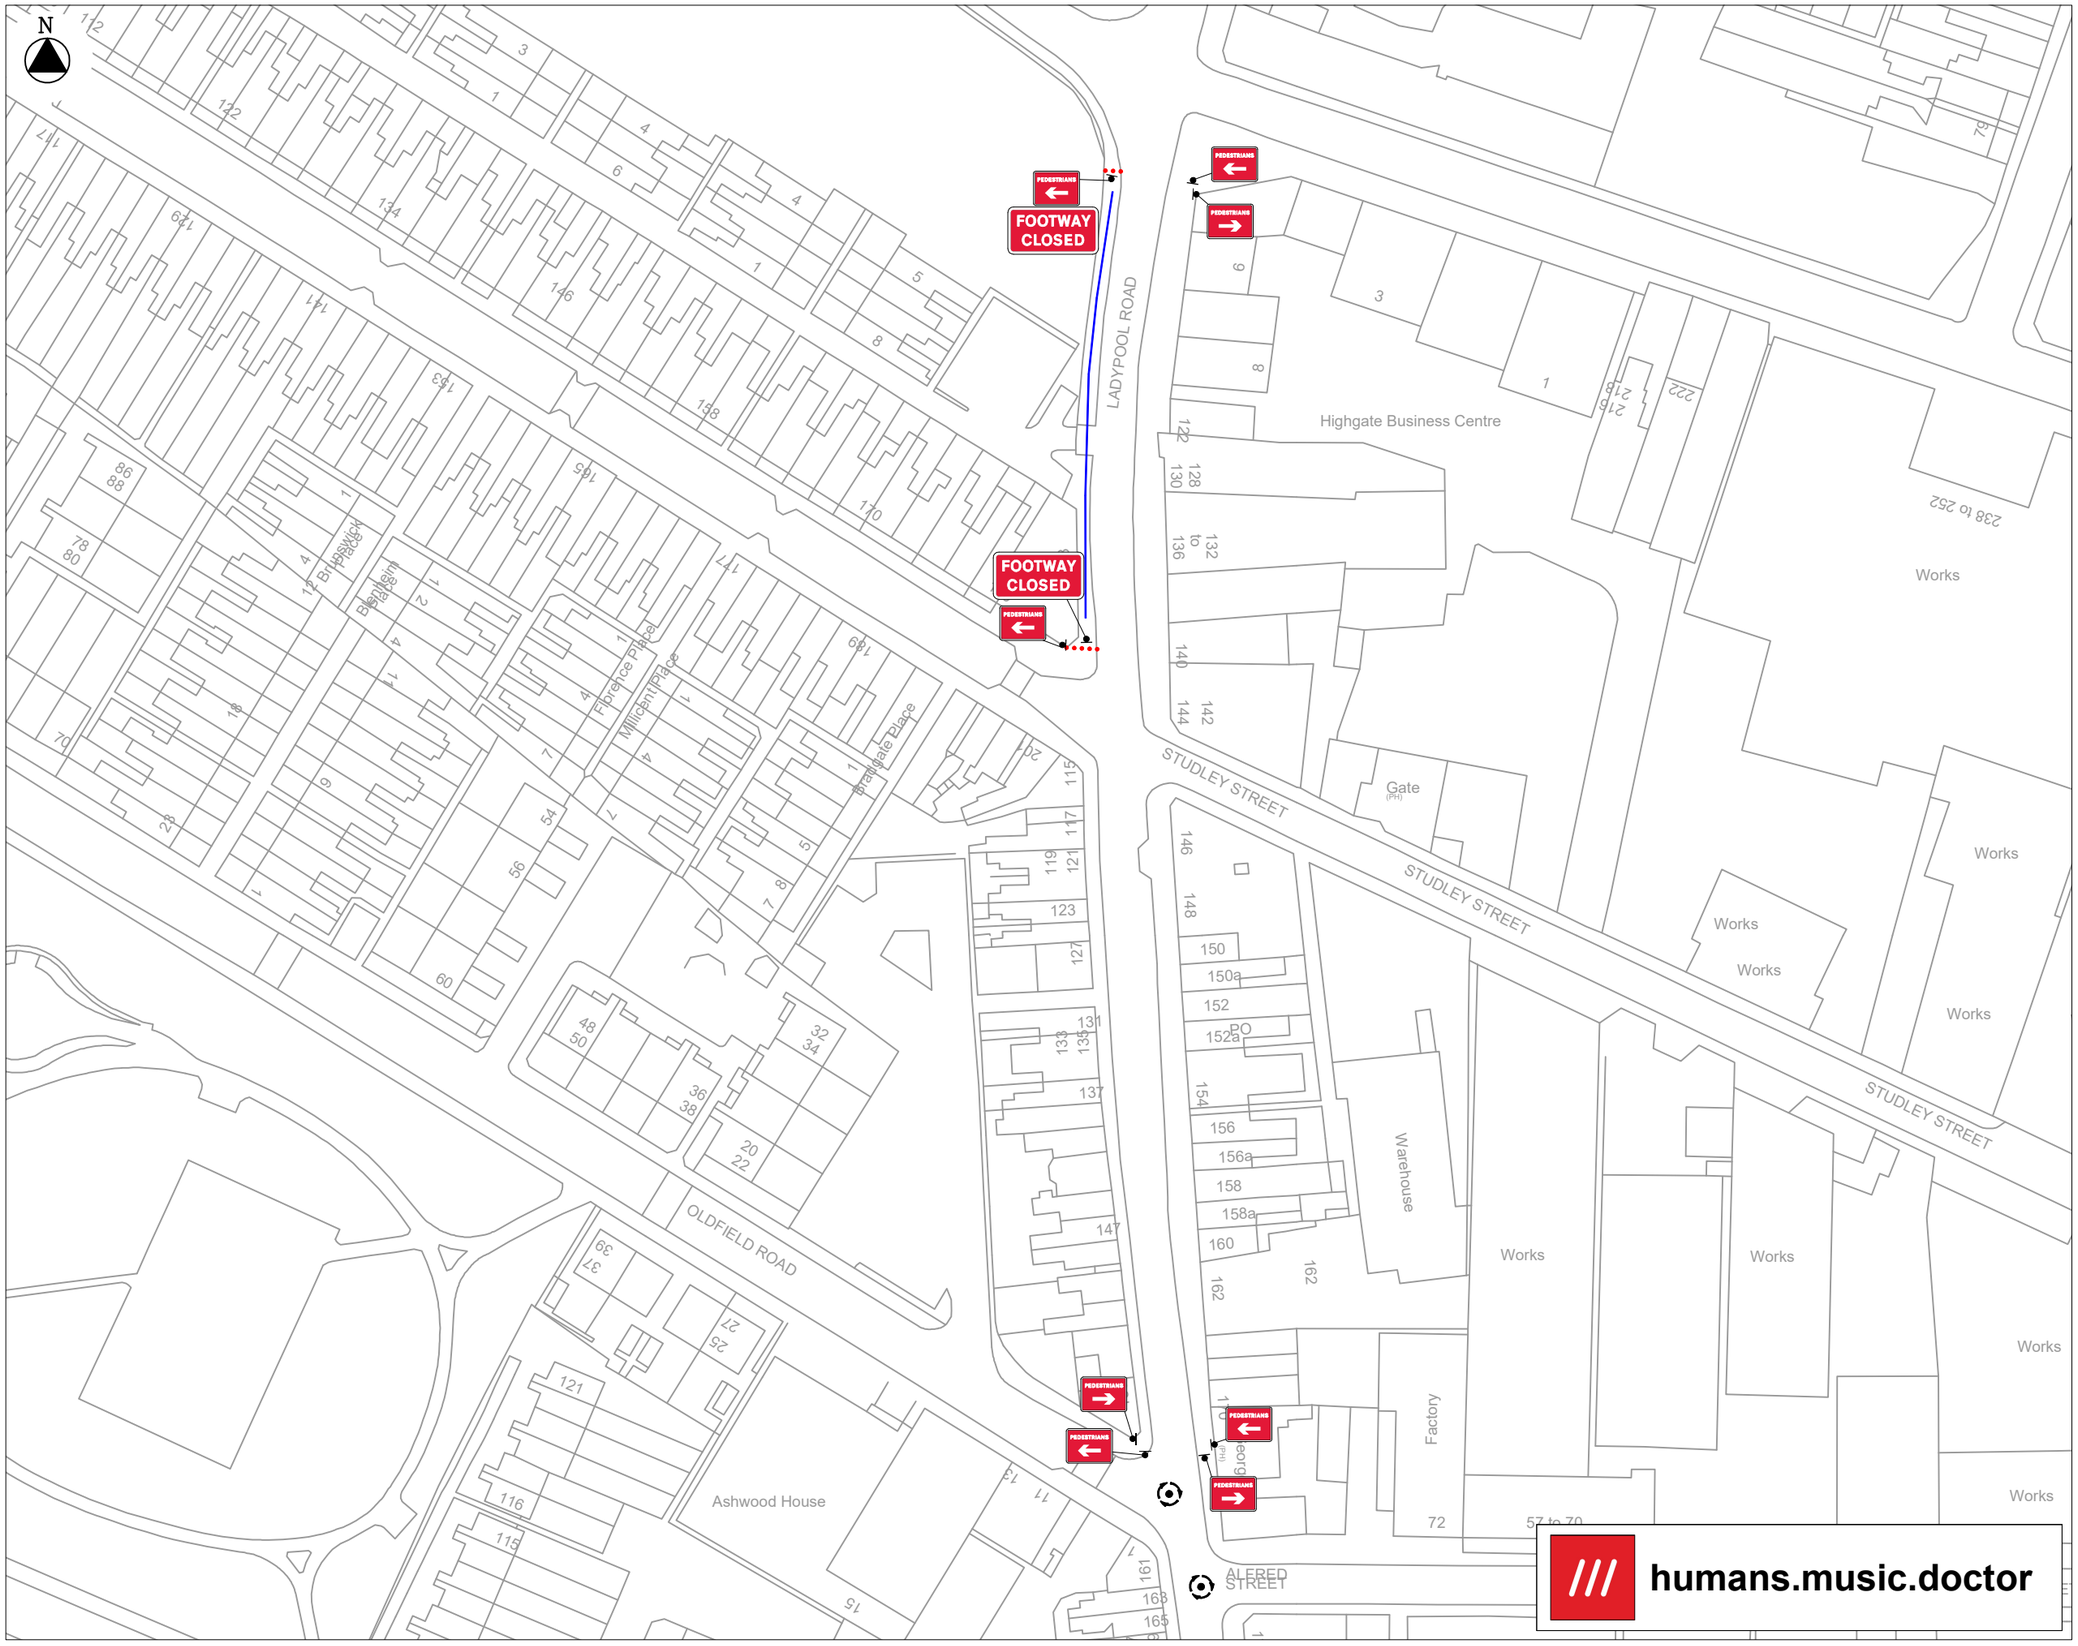

SIGNAL
TRAFFIC MANAGEMENT DESIGN

SAFETY BY DESIGN

www.signaltrafficmanagement.co.uk Tel: 01562 825 557

NOTES

- TRAFFIC SIGN
- TRAFFIC CONE
- WORK AREA
- TEMPORARY TRAFFIC SIGNAL
- TEMPORARY PEDLIGHT SIGNAL
- EXISTING BUS STOP
- PEDESTRIAN BARRIER
- ONE WAY SYSTEM

Qty: 2 Ref: 13.9 Schedule 13-9: Temporary Information	FOOTWAY CLOSED
Qty: 5 Ref: 7018 Pedestrian diversion Left	PEDESTRIANS
Qty: 3 Ref: 7018 Pedestrian diversion Right	PEDESTRIANS

LADYPOOL ROAD

Speed of road	Minimum Sideways safety zone 0.5 M (min)	(S)
30	Minimum Longways safety zone 0.5 M (min)	(L)

TEMPORARY TRAFFIC LIGHT TIMINGS

(A)		(A)	
(B)		(B)	
(C)		(C)	
(D)		(D)	
(E)		(E)	

CLIENT: L.HEALY LTD CIVIL ENGINEERING

SITE: Ladypool Road
Birmingham, B12 8JA
GRID REF: 408475 ; 284582
TITLE: Footway Closure

SCALE AT A3:	DATE:	DRAWN:	CHECKED:
NTS	04/02/2025	CM	GB
PROJECT NO:		DRAWING NO:	REVISION:
GR 1747		001	

Copyright © Signal Traffic Management LTD