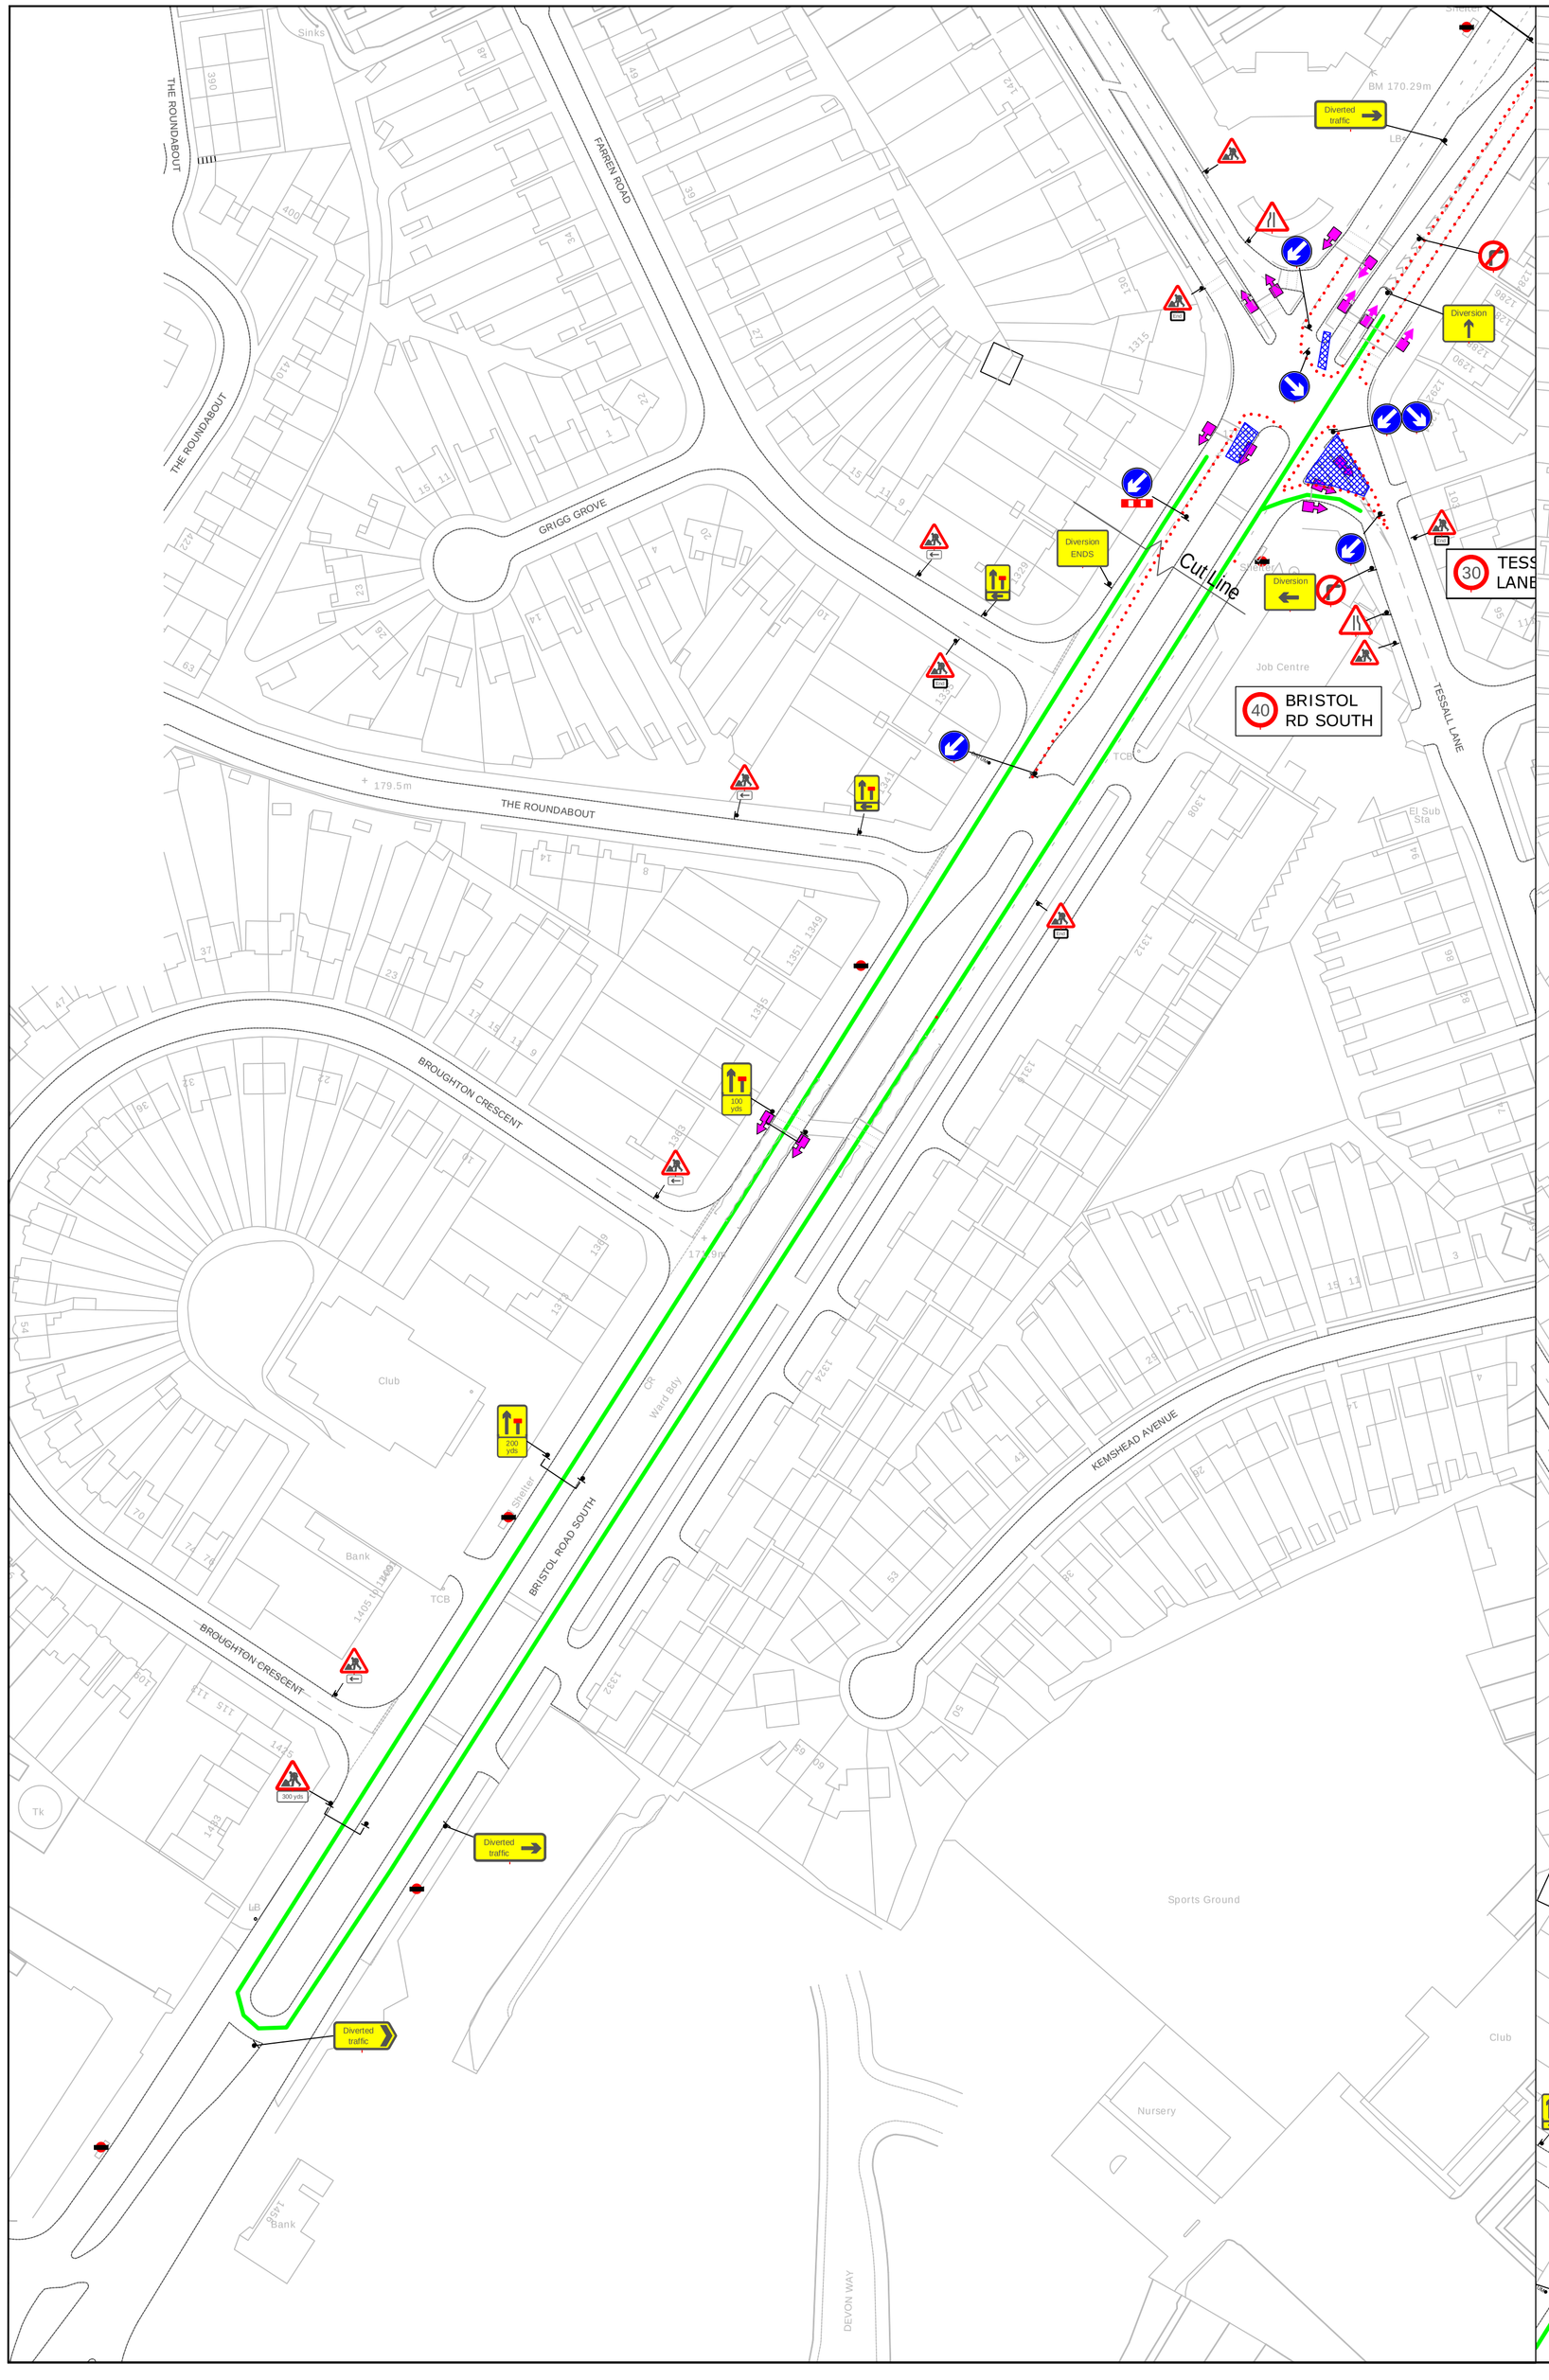

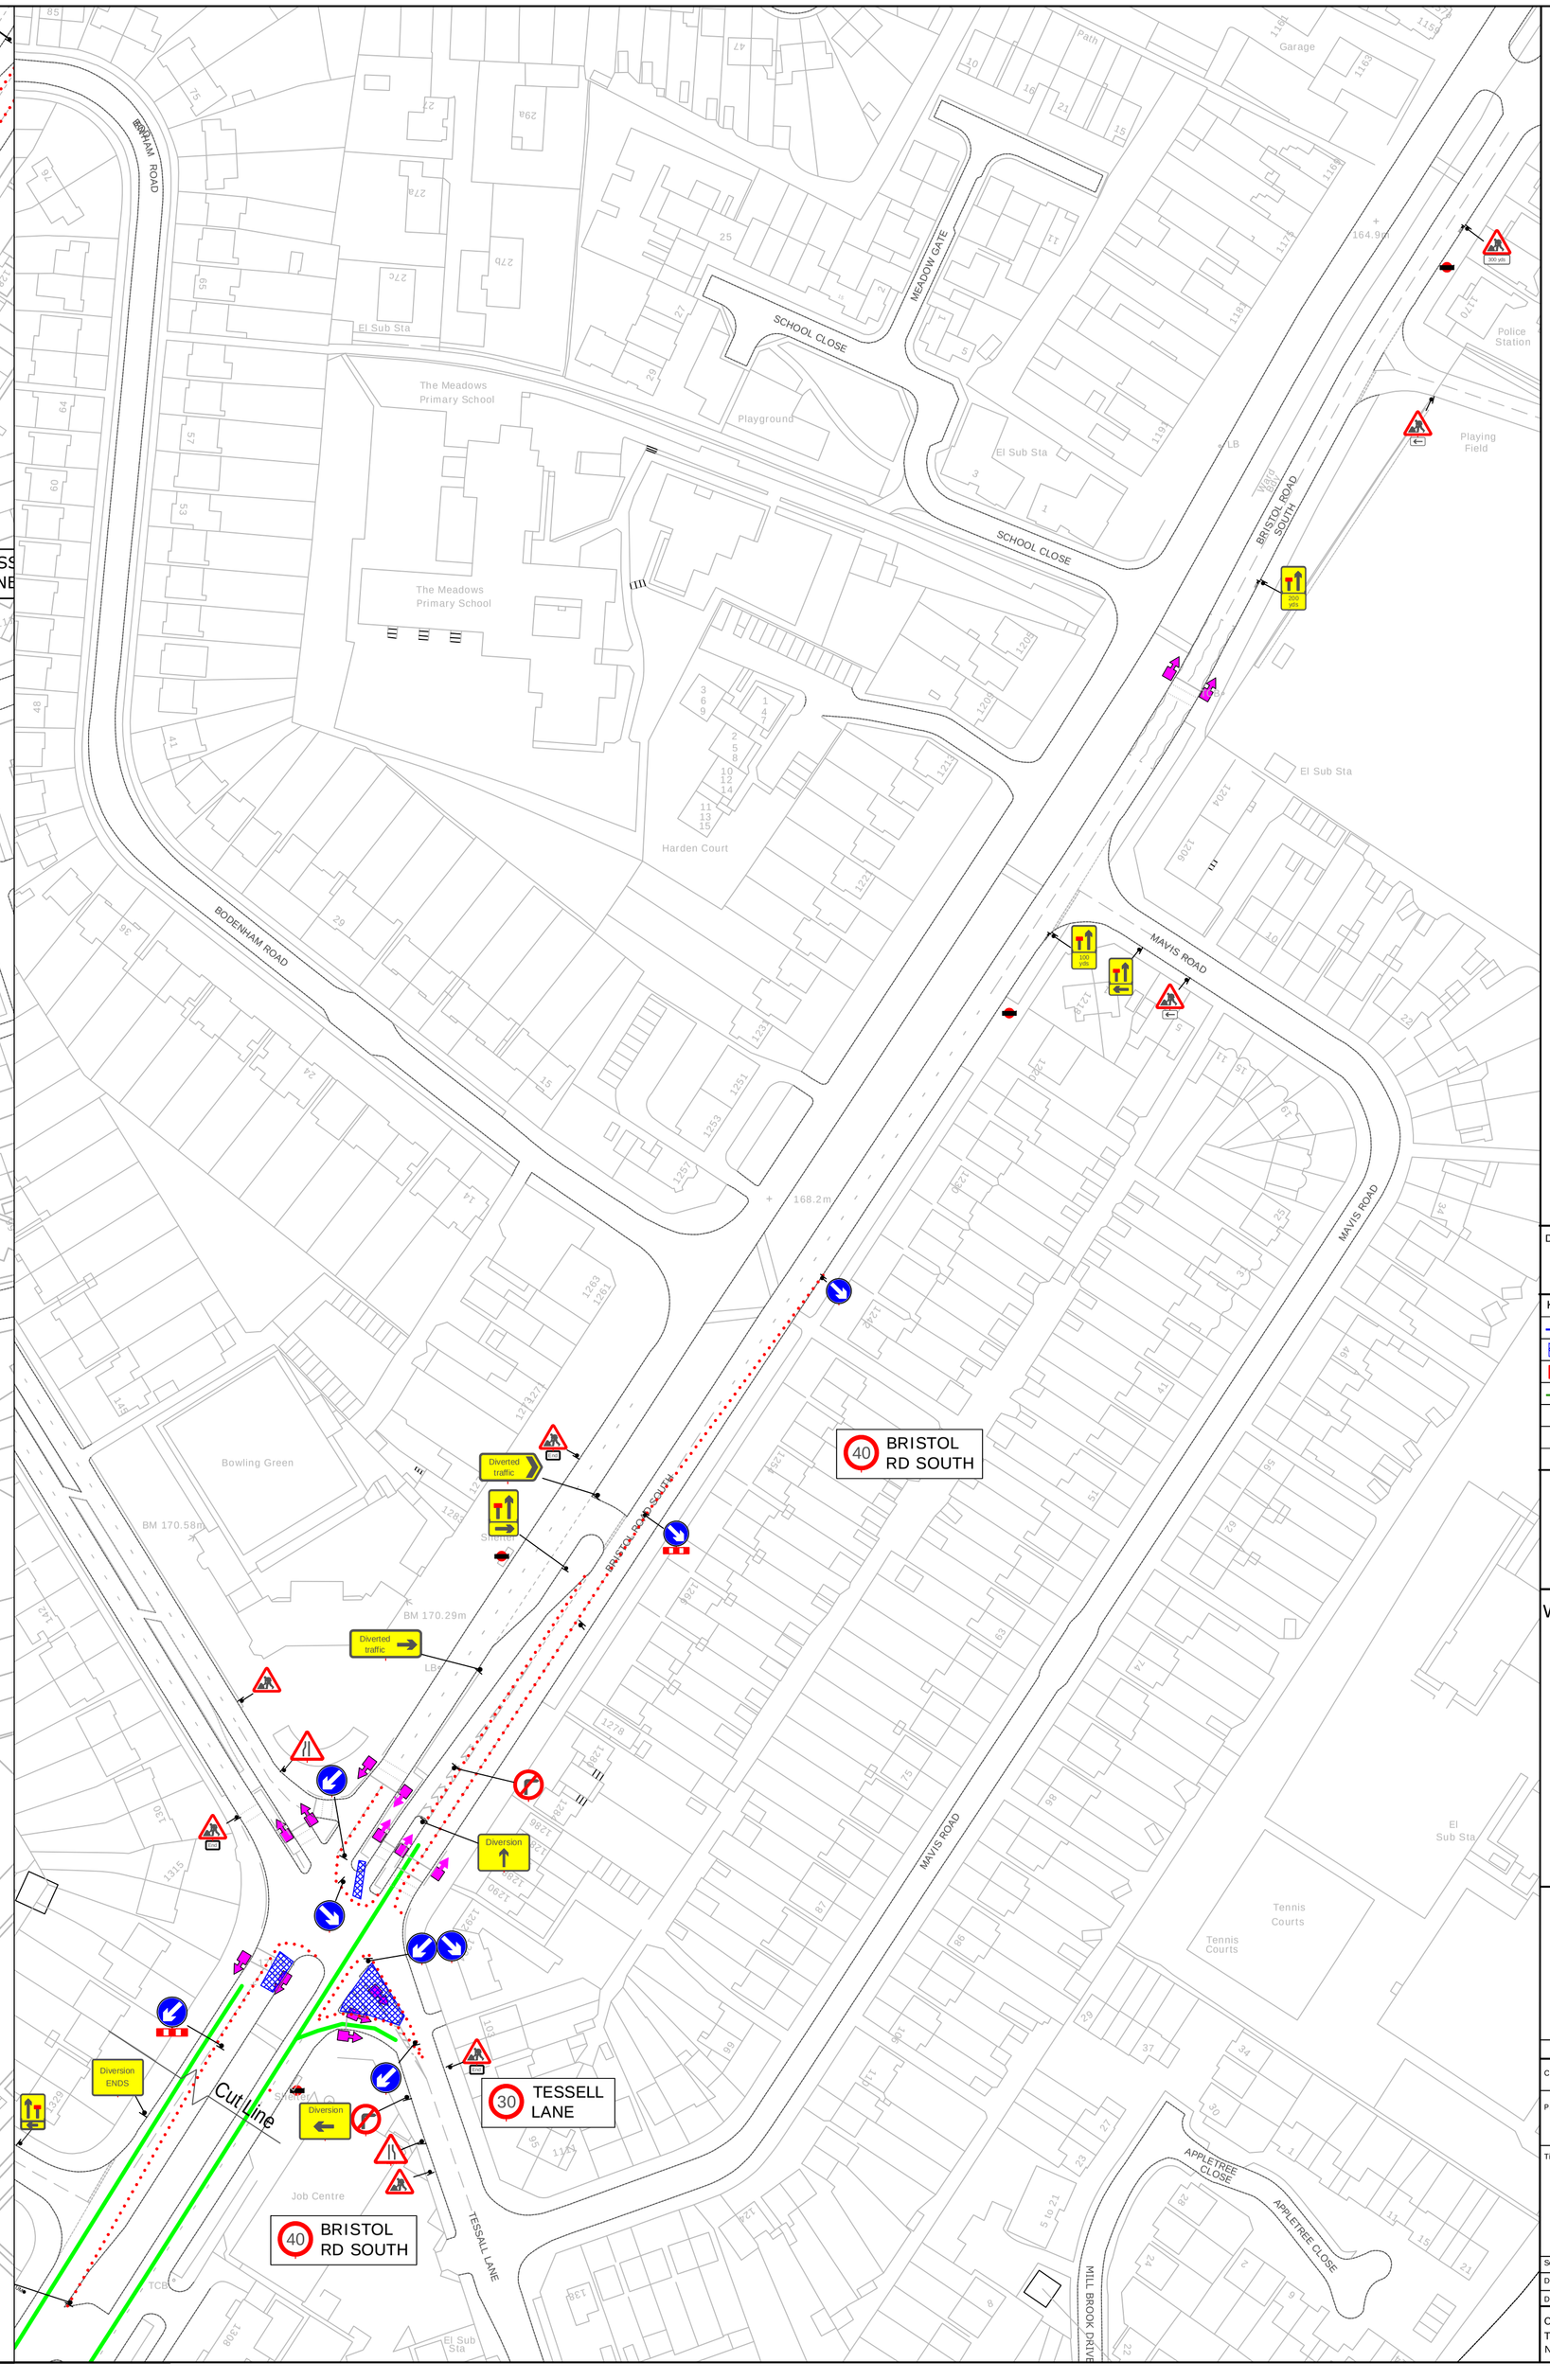

N

TEMP BUS STOP SUSPENSION
Signs to be located as necessary to suit site conditions

BUS STOP | BUS STOP SUSPENDED

WORKS ACCESS
Signs to be positioned as required to suit site conditions

ACCESS ONLY 50 yds | ACCESS ONLY 50 yds

WORKS ACCESS | WORKS EXIT

Drawing Number:
TMT 0889 (WP6) 003
REV: -

KEY

LINE OF WORKS		PERM LIGHT	
WORK AREA		PED CROSSING LIGHT	
ROAD CLOSURE		BUS STOP	
DIVERSION		LORRY/TIPPER	
CONE		3.5 T VAN	
TEMP LIGHT			
TEMP SIGN			

fitzgerald
CivilEngineeringContractors

WORKING IN PARTNERSHIP WITH
traffix

OLD ARDEN BRICKWORKS
COVENTRY ROAD
BICKENHILL
SOLIHULL
TEL-0800 819 9001
FAX-0121 643 0498

Rev	Date	Comments	By	Chk

Client	Fitzgerald
Project	Traffic Management Works Package Six
Title	Phase Two Proposed Lane Closures Bristol Road South Birmingham, B31 2SA
Scale	1:1000 A3
Date	07/10/2016
Drawn: KR	Checked: SM Approved: SM

Copyright reserved
Traffix Ltd
Not to be reproduced unless by written authorisation.